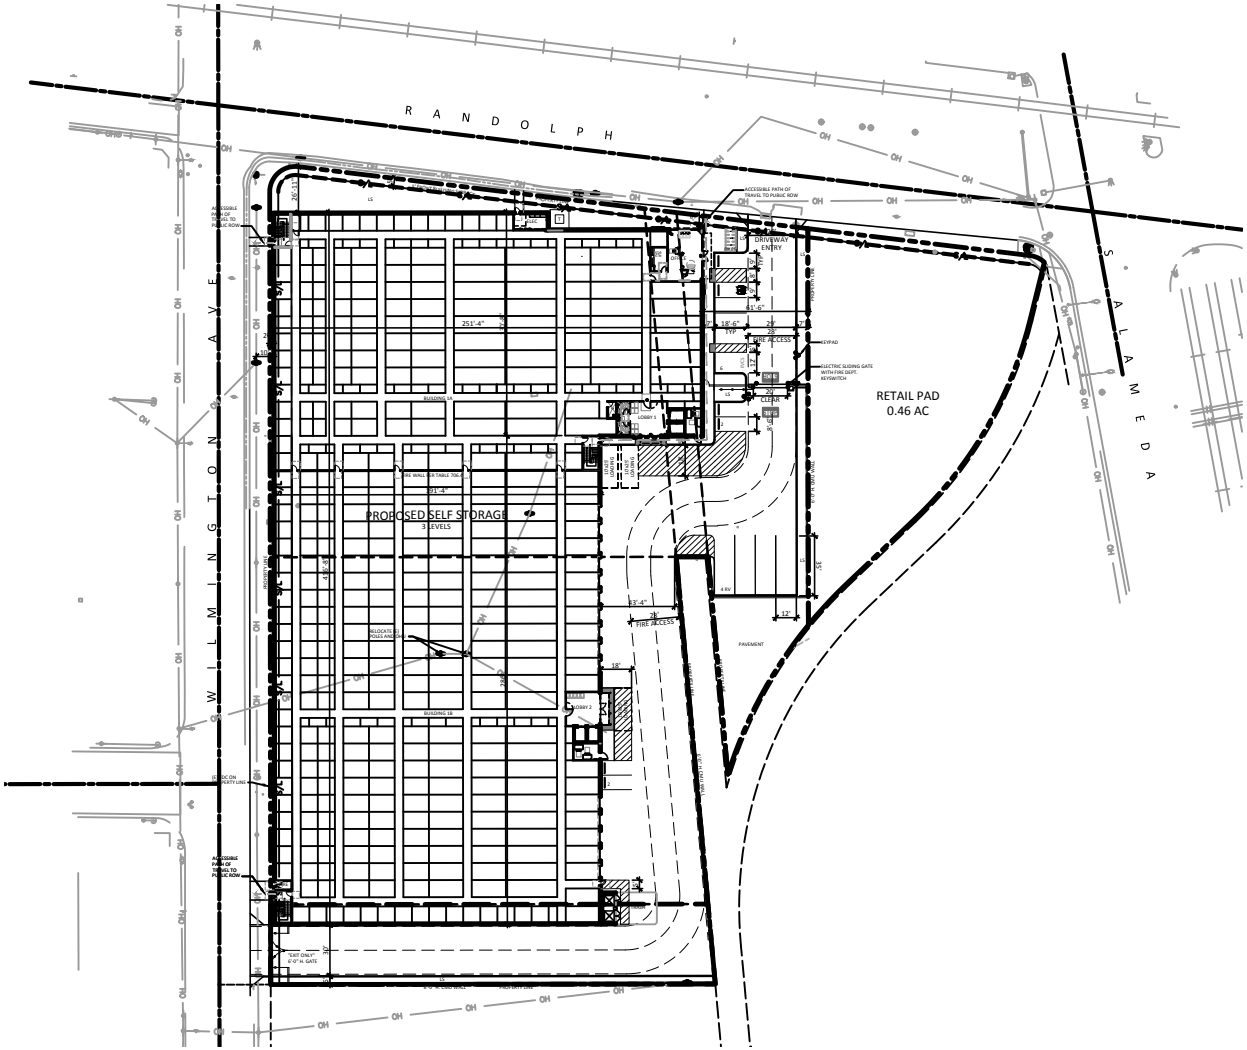

NORTH PALISADE PARTNERS

1920 RANDOLPH STREET | HUNTINGTON PARK, CA

PLOT PLAN

12.10.20

NORTH

scale: 1" = 30'-0"

SHEET 2

KSP STUDIO
architecture + engineering
23 ORCHARD ROAD, SUITE 200
LAKE FOREST, CA 92630
T 949.380.3970 F 949.380.3771

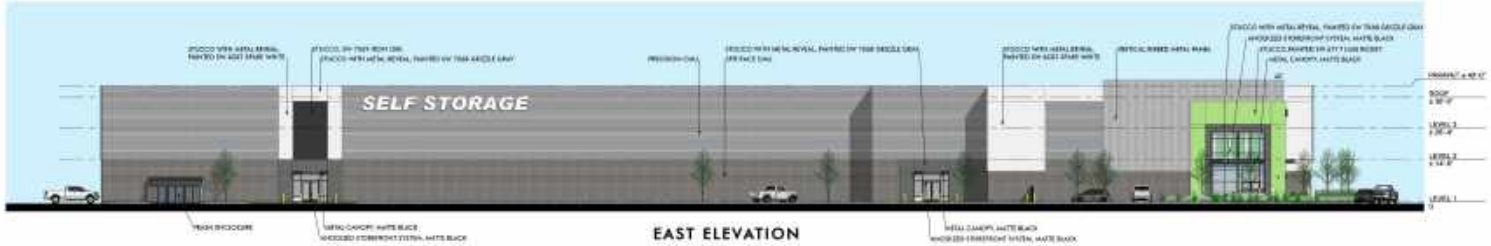

EAST ELEVATION

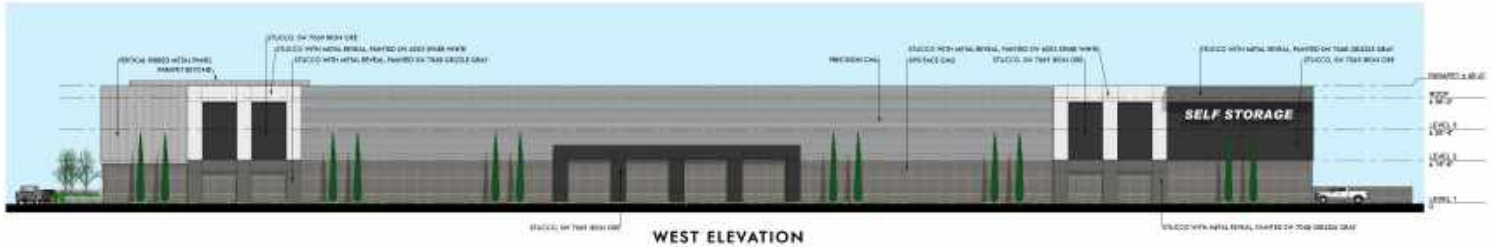

WEST ELEVATION

NORTH ELEVATION

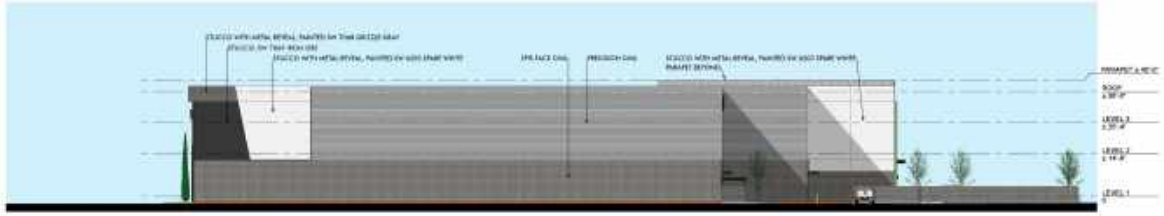

SOUTH ELEVATION

NORTH PALISADE PARTNERS

1920 RANDOLPH STREET | HUNTINGTON PARK, CA

CONCEPT ELEVATIONS

10.17.20

KSP

RANDOLPH
WILMINGTON AVE
OFFICE
BUILDING 1A
241'-4"
181'-4"
LOBBY 1
PROPOSED
SELF STORAGE
3 LEVELS
REMOVE / RELOCATE
OVERHEAD LINES
BUILDING 1B
LOBBY 2
OUT PARCEL
0.46 AC

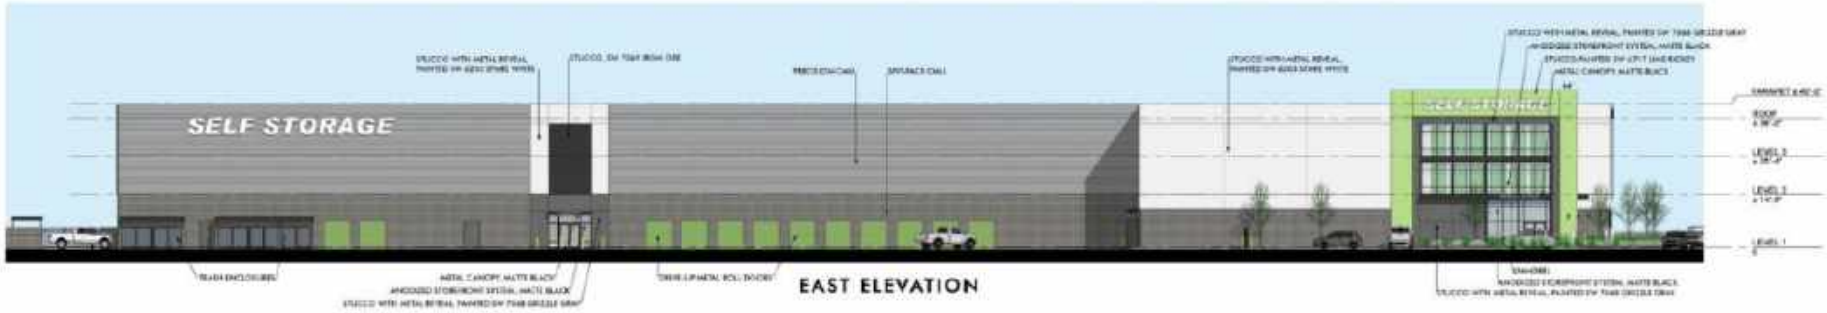

EAST ELEVATION

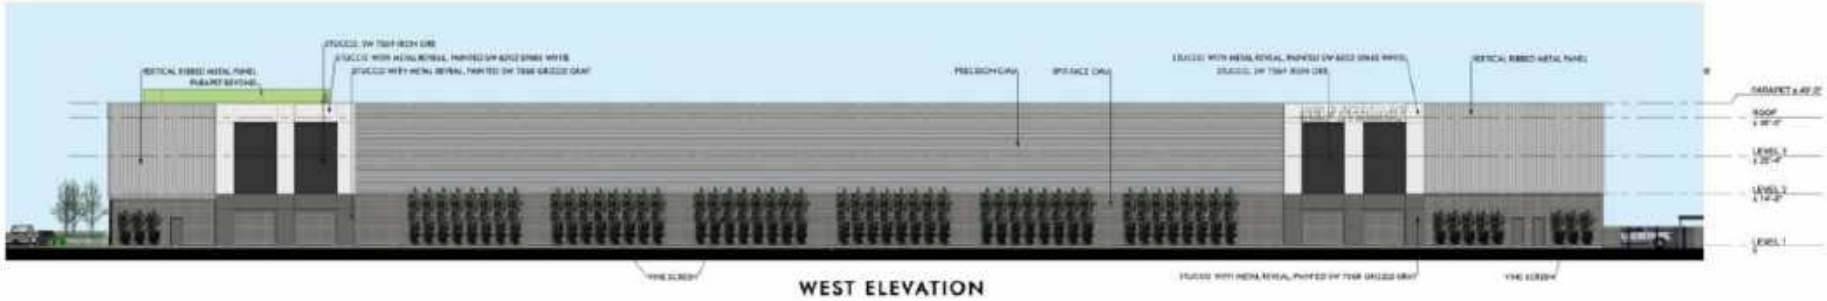

WEST ELEVATION

NORTH ELEVATION

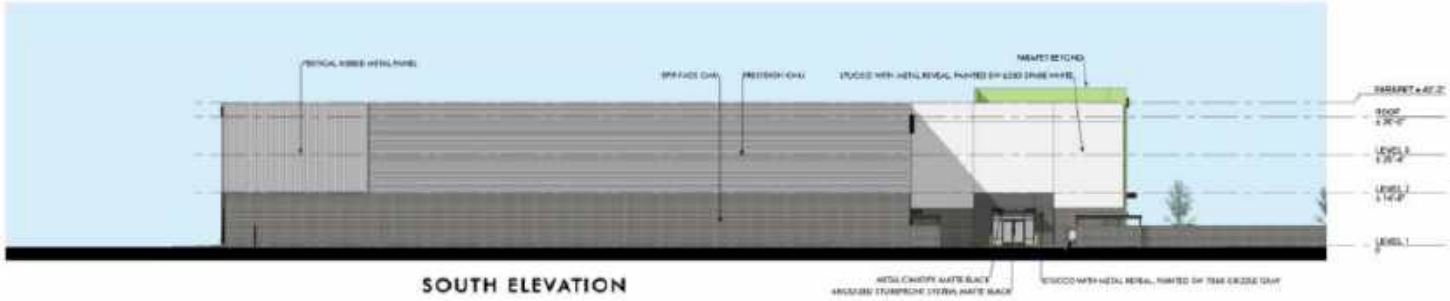

SOUTH ELEVATION